


Concept Plan

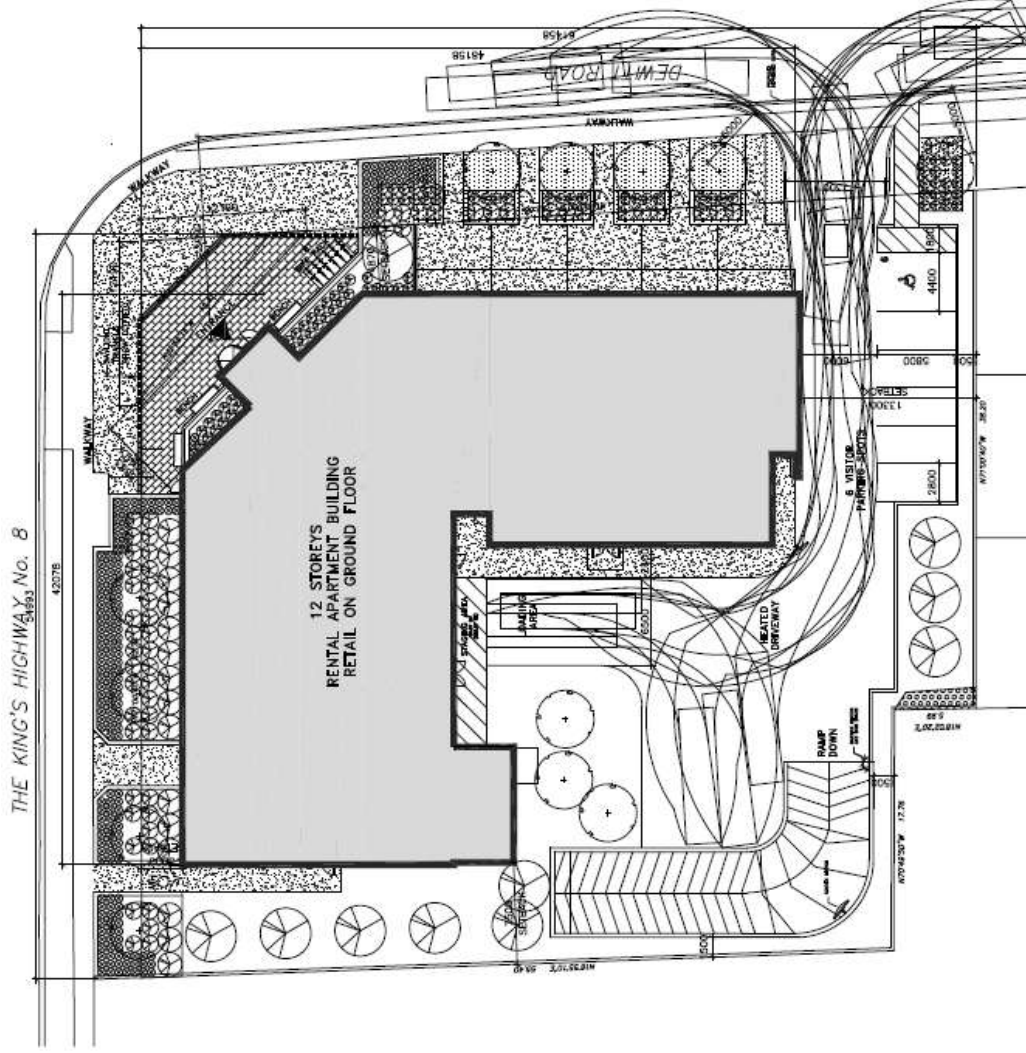


PROPOSED SITE PLAN
ONE PATH DEVELOPMENT - 520 HIGHWAY 8, STONEY CREEK

1:300
JUNE 01, 2026



Building Elevations

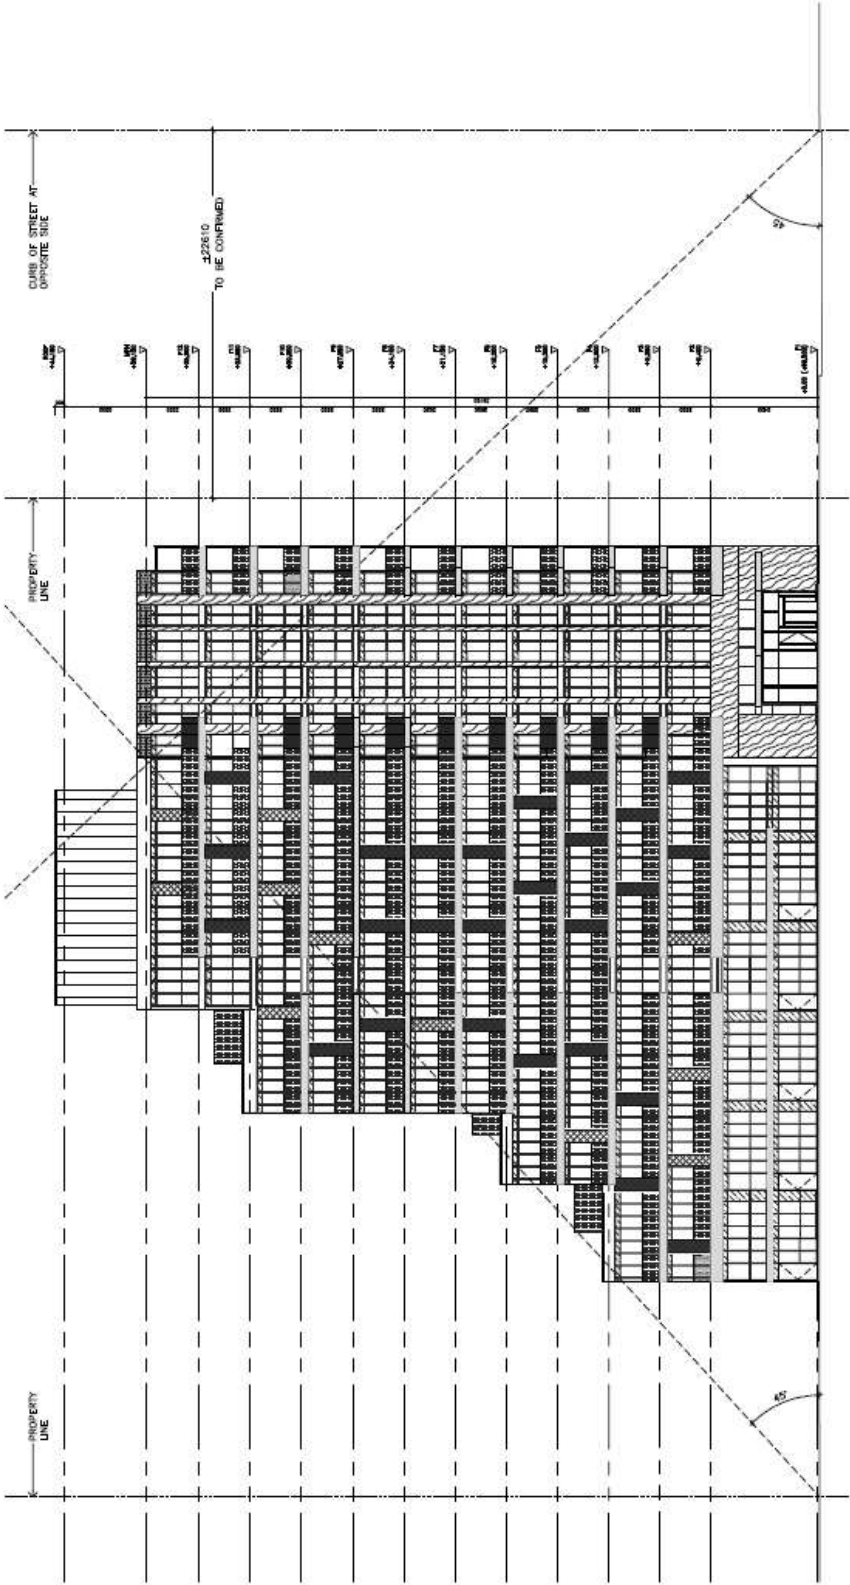


PROPOSED EAST ELEVATION
ONE PATH DEVELOPMENT – 520 HIGHWAY 8, STONEY CREEK

1:250
JUNE 01, 2026

CS&PArchitects

Building Elevations

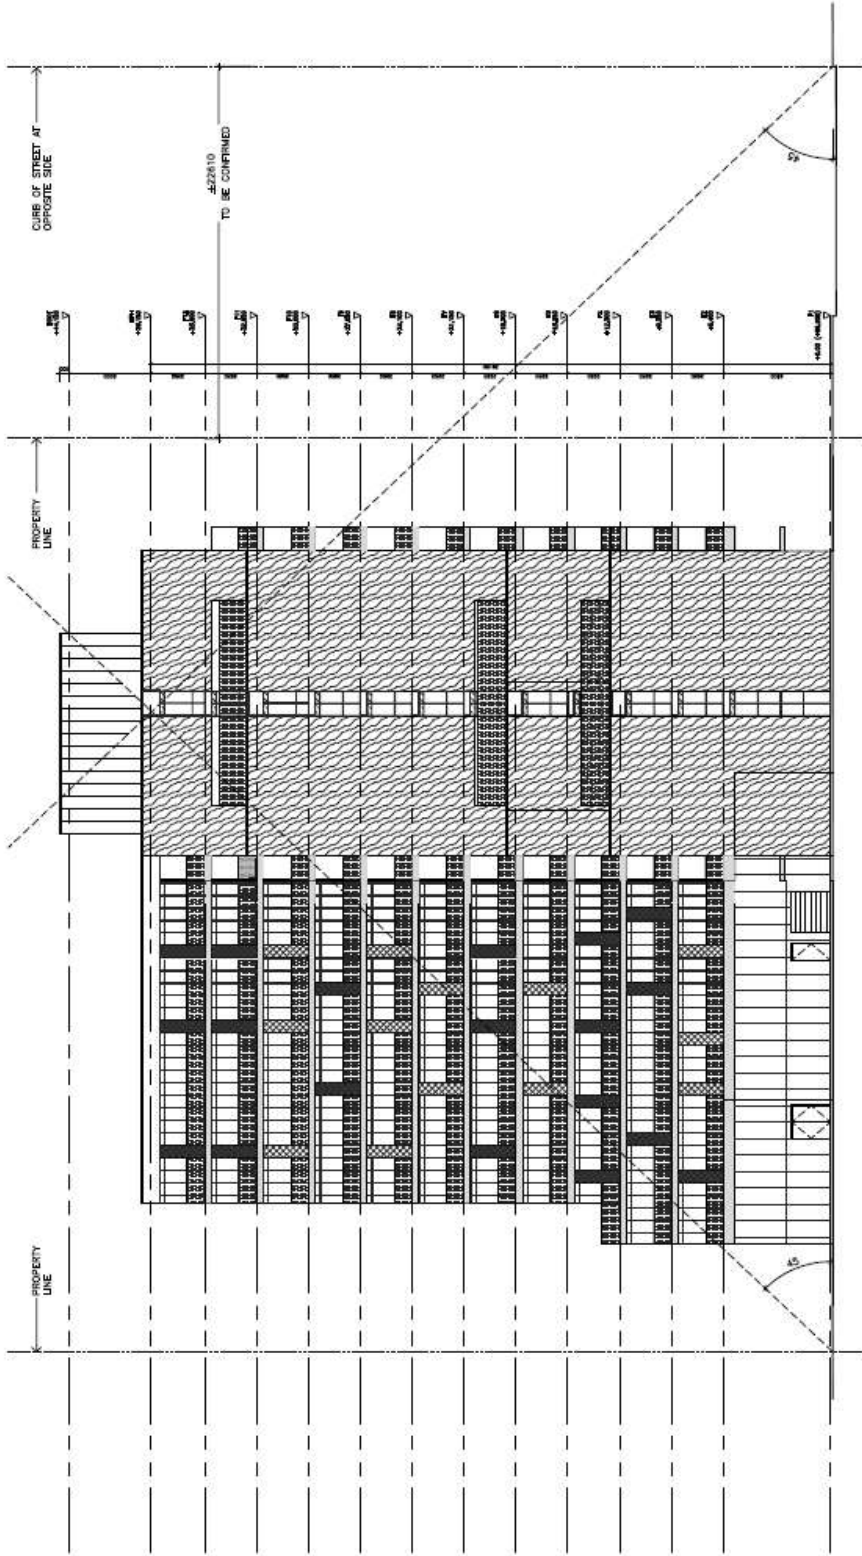


PROPOSED SOUTH ELEVATION
ONE PATH DEVELOPMENT – 520 HIGHWAY 8, STONEY CREEK

1:250
JUNE 01, 2026

CS&PArchitects

Building Elevations

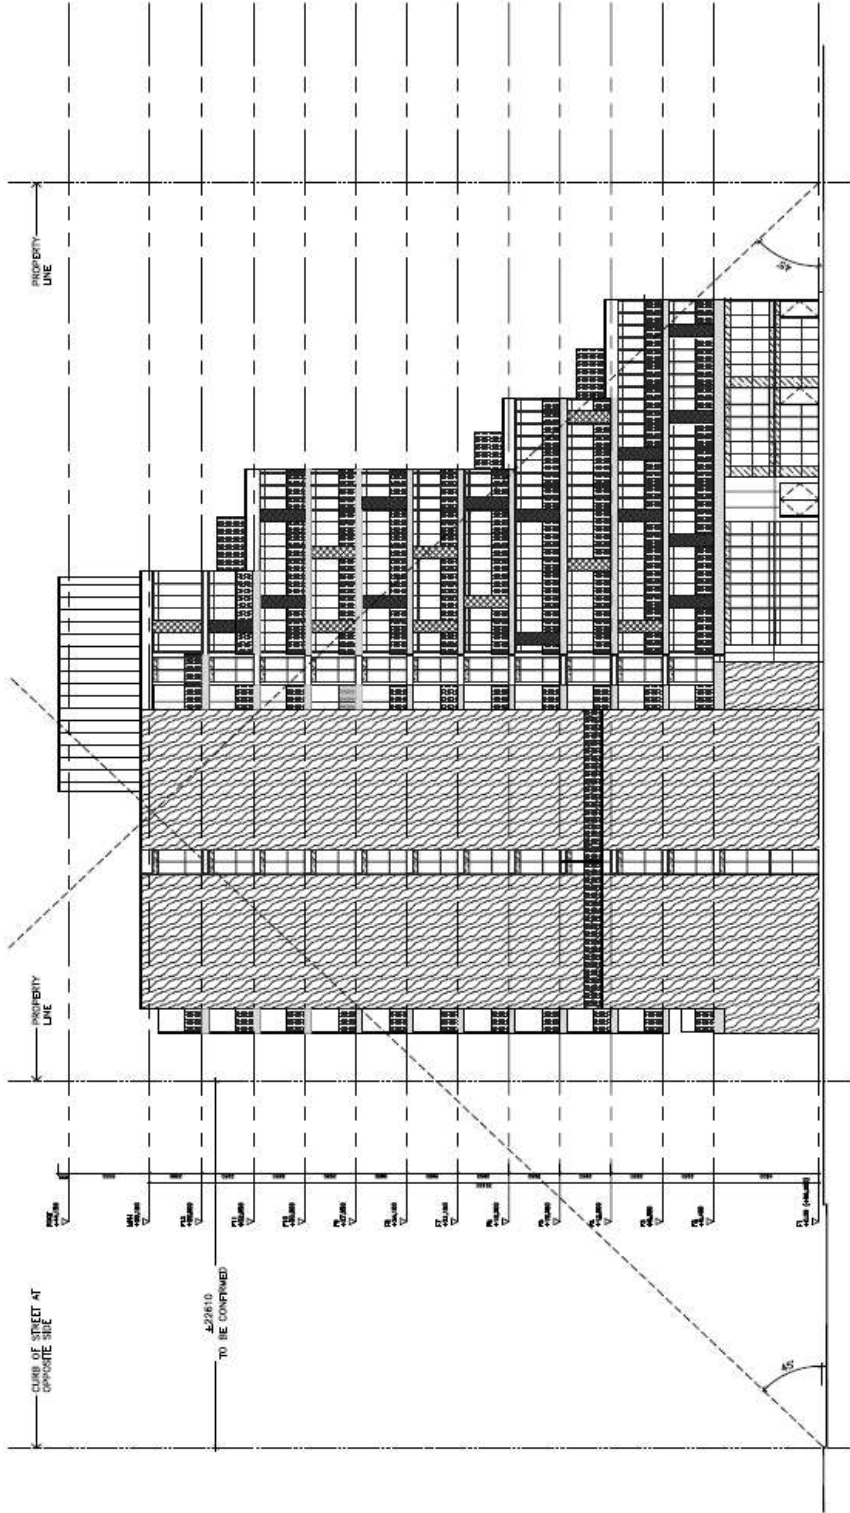


PROPOSED WEST ELEVATION
ONE PATH DEVELOPMENT - 520 HIGHWAY 8, STONEY CREEK

1:250
JUNE 01, 2026

CS&PArchitects

Building Elevations

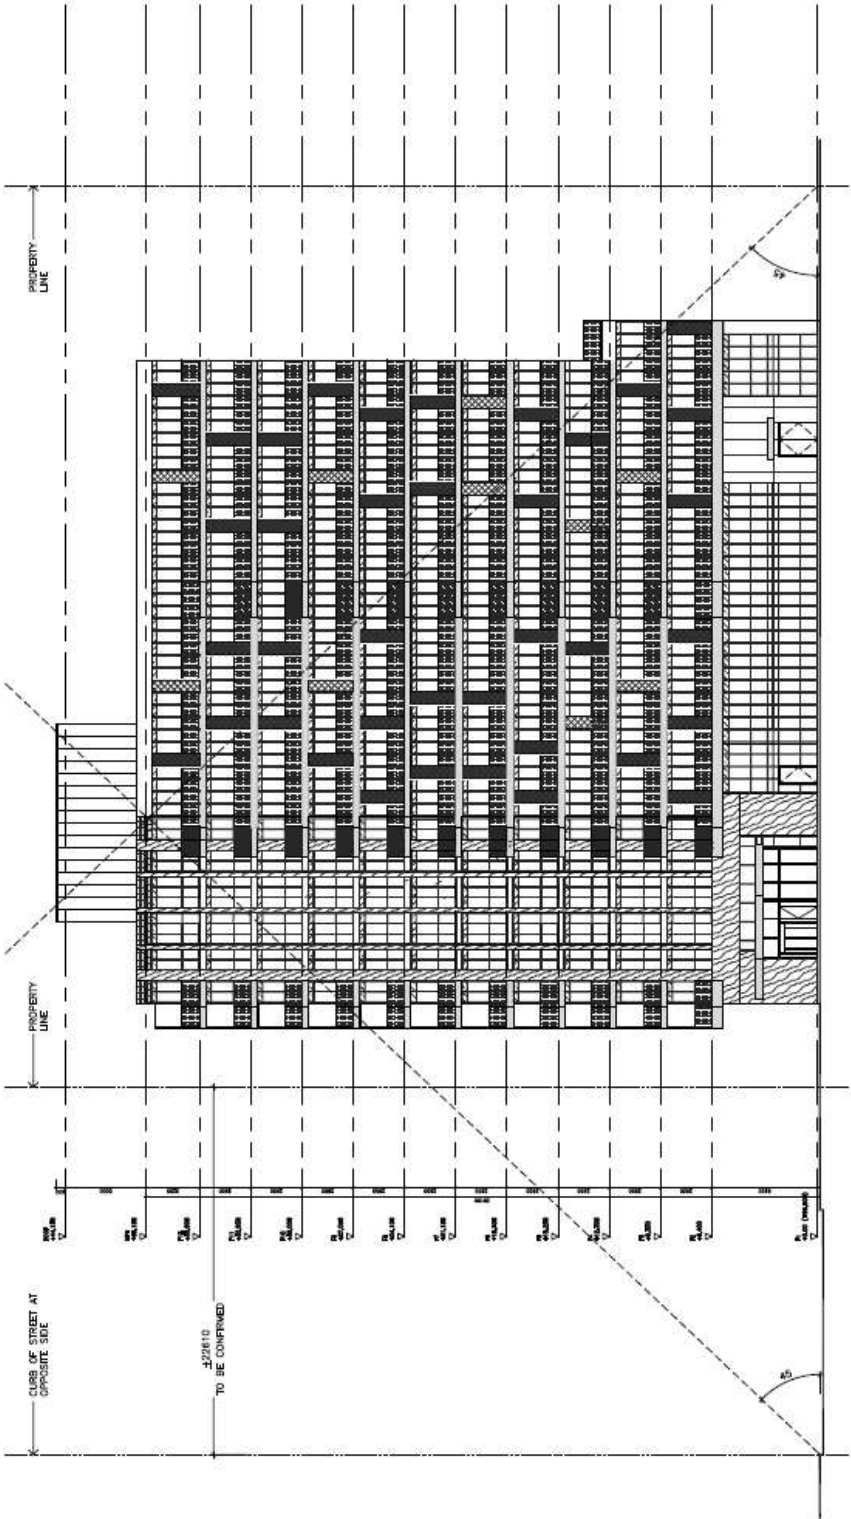

PROPOSED NORTH ELEVATION
ONE PATH DEVELOPMENT – 520 HIGHWAY 8, STONEY CREEK

1:250
JUNE 01, 2026

CS&PArchitects